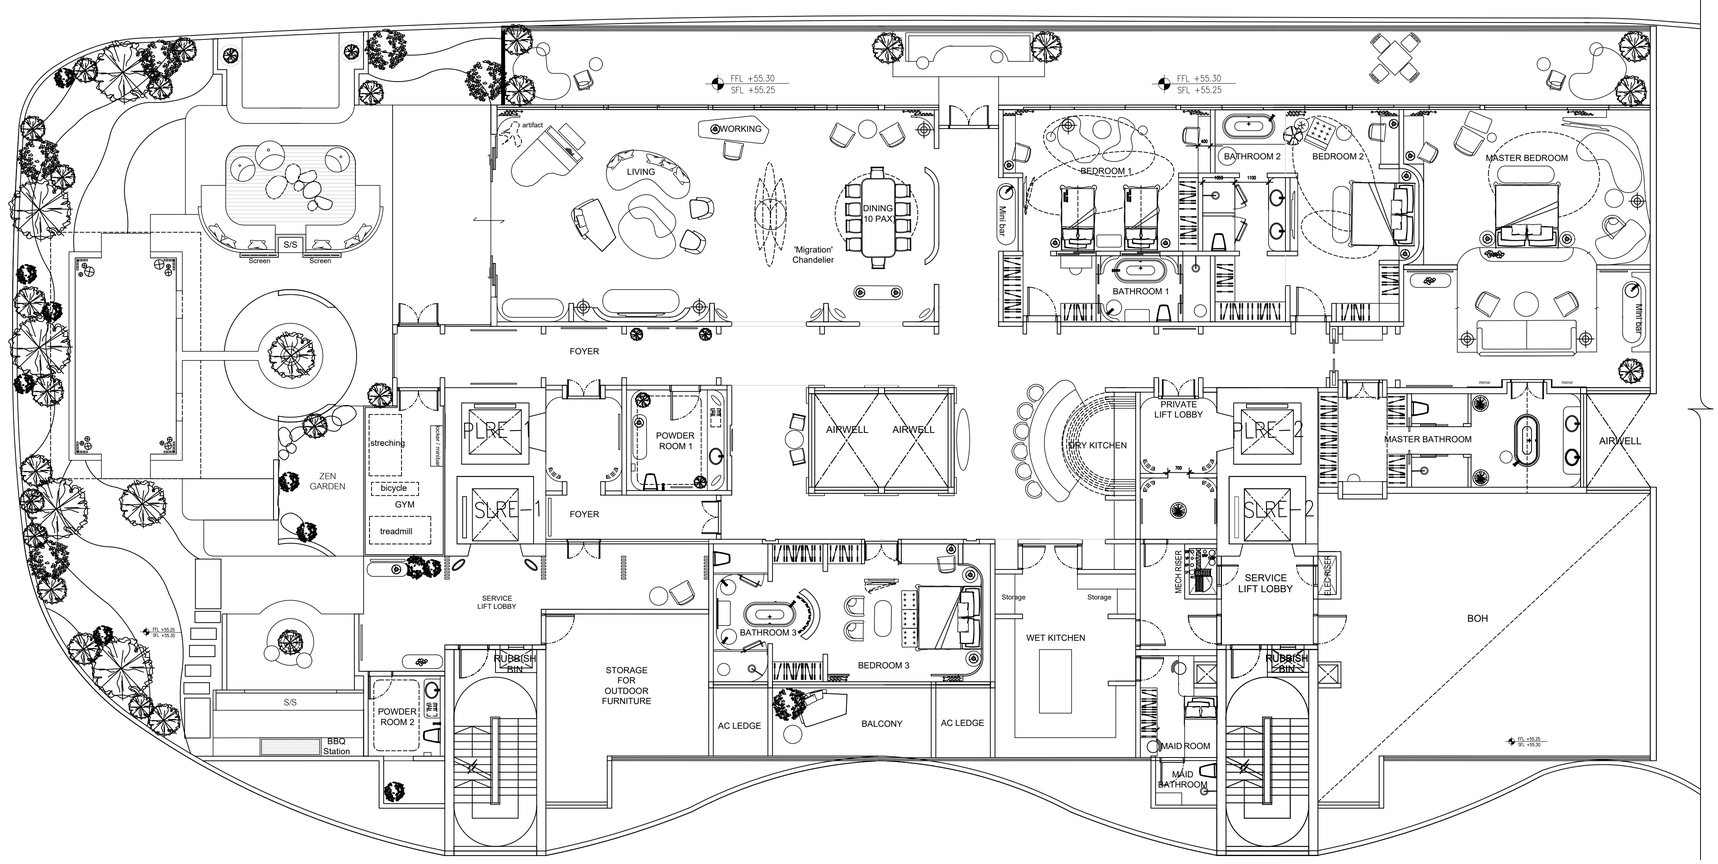

LEVEL 14 - PENTHOUSE FF&E PLAN
SCALE 1:100 (A1)

Drawing Type

Notes

Unless stated otherwise, all dimensions are in millimeters. Do not scale this drawing; Use figured dimensions only. Verify all dimensions on site before commencing any fabrication or production.

These drawings are to be read in conjunction with all the relevant Consultant's drawings; Any discrepancies should be highlighted to Studio Epilogue immediately.

Contractors must submit shop-drawings for sign-off by Studio Epilogue before commencing any fabrication or production.

Materials & finishes are to Studio Epilogue's specifications; Any proposed substitutes are to be approved by Studio Epilogue before proceeding.

This drawing is the property of Studio Epilogue Pte Ltd and is not to be reproduced or copied in whole or in part. It is only to be used for the project and site specifically identified herein, and is not to be used for any other project. This drawing is to be returned upon request.

Rev.	Description	Issue Date	Initial

Designer

STUDIO EPILOGUE

Client

Project

Drawing
LEVEL 14 PENTHOUSE FF&E PLAN

Drawn By	Plot Date	
Project No.	Scale	
Drawing No.	Rev.	Issue Status